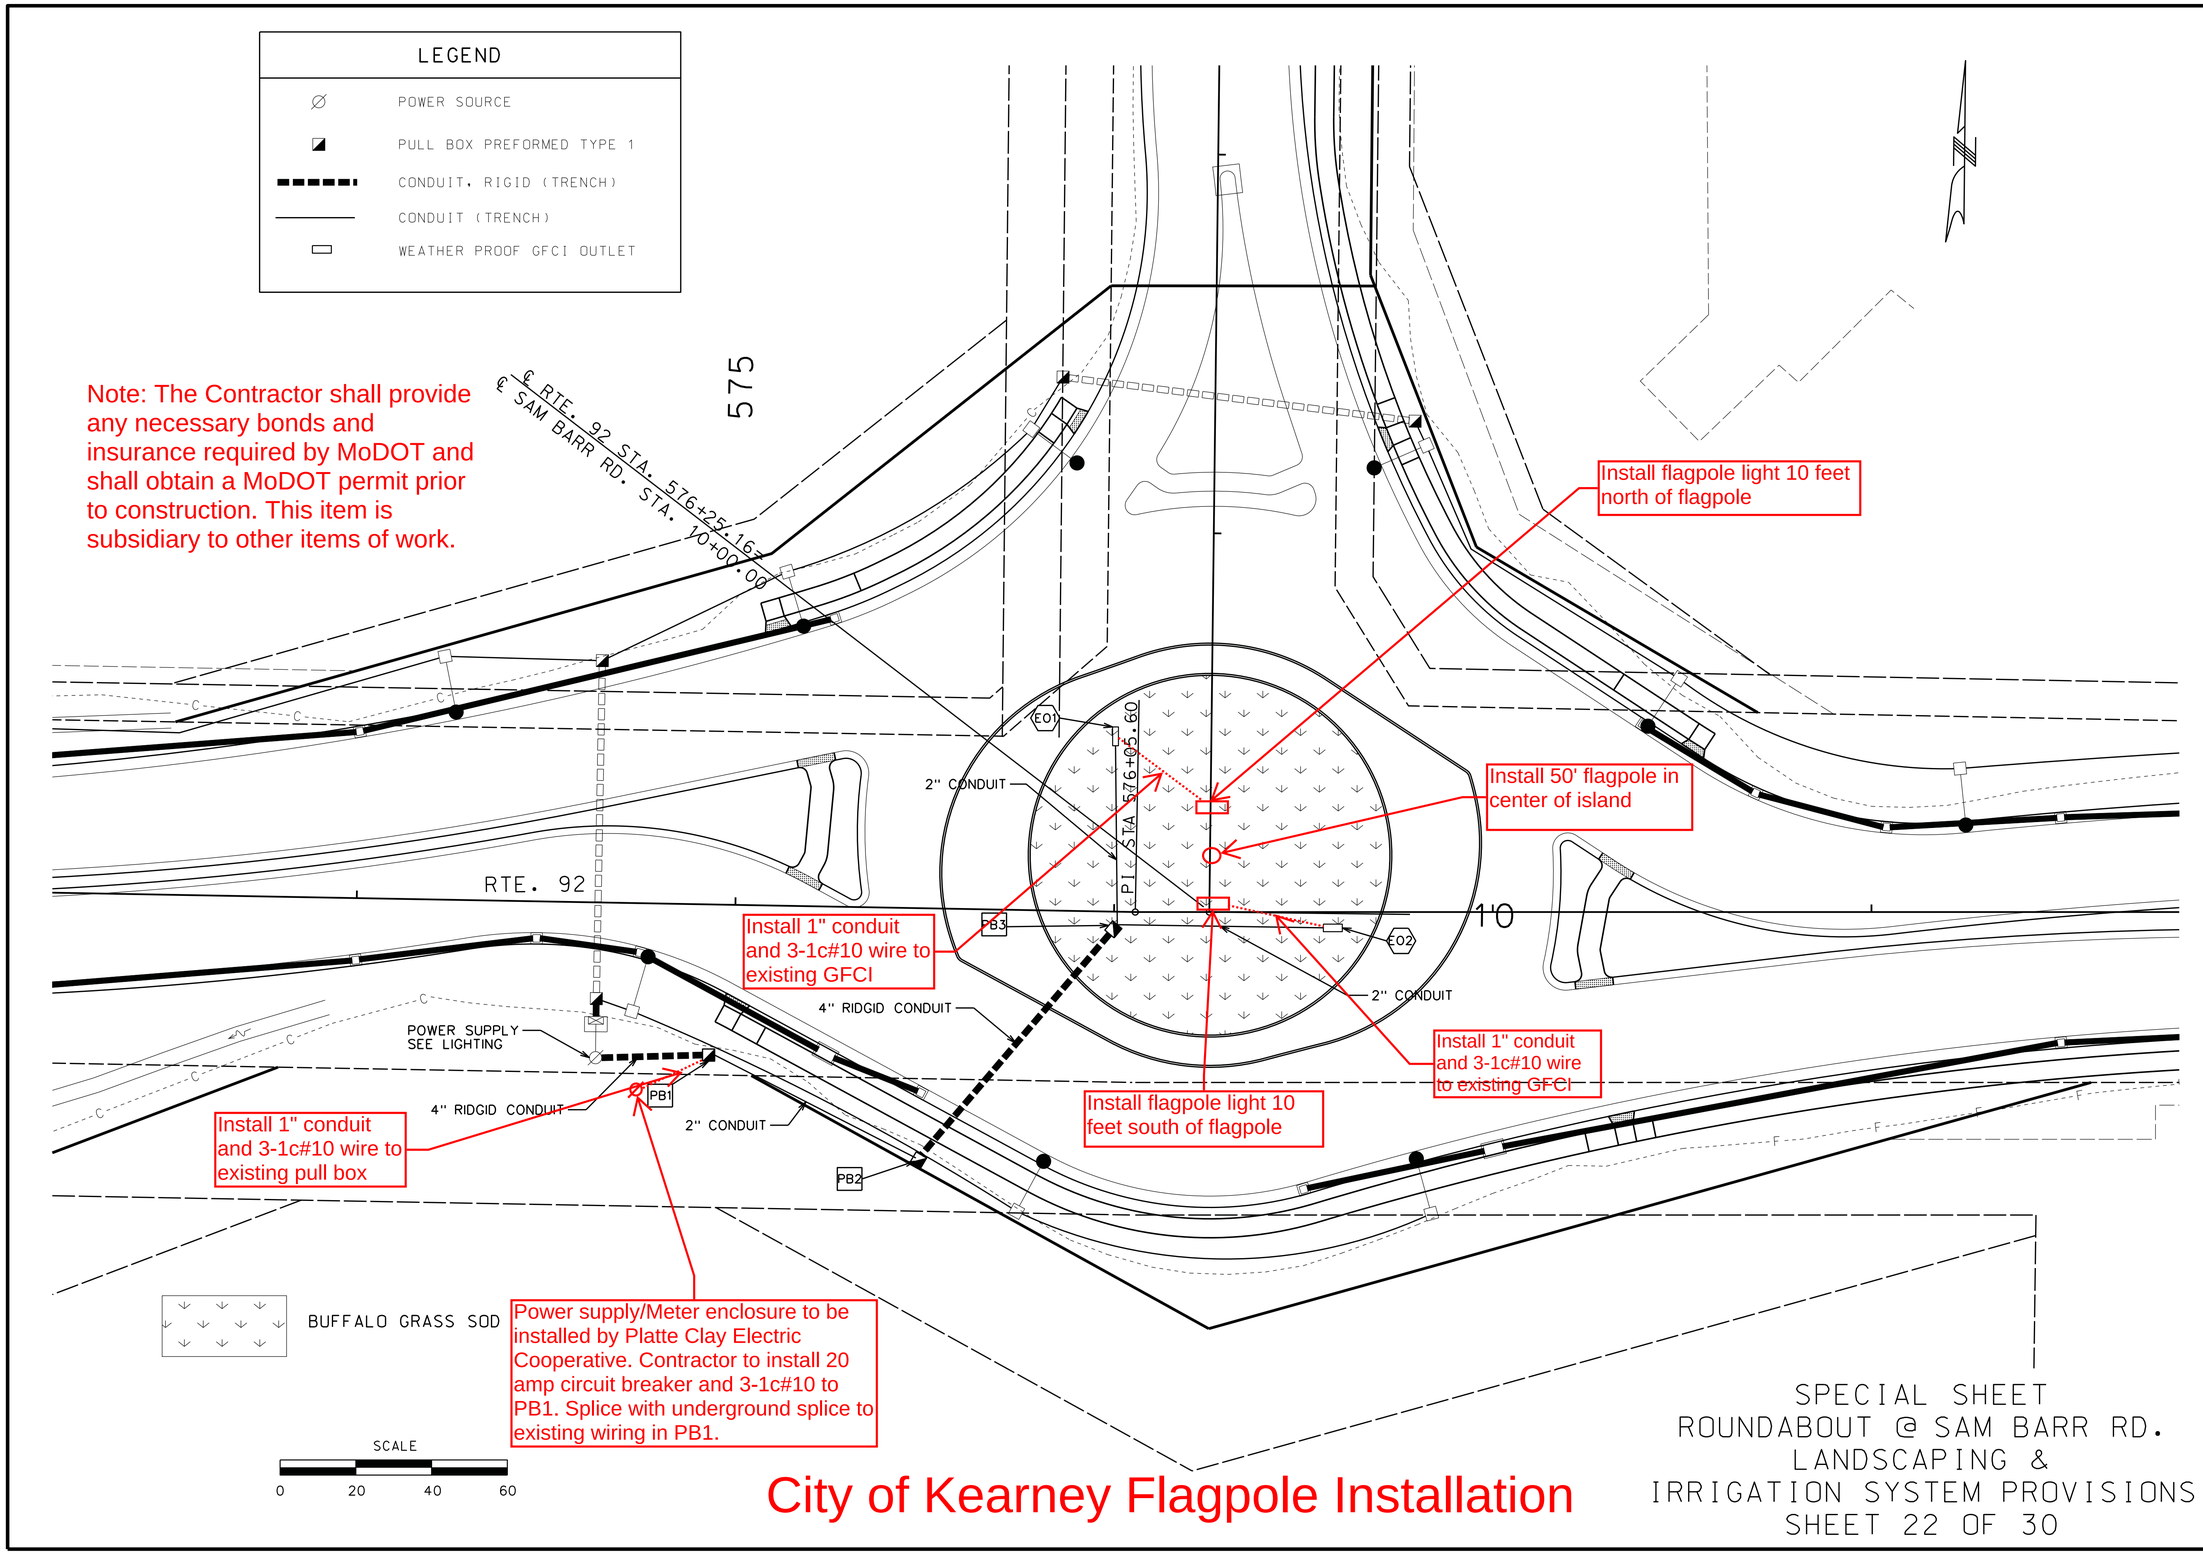

City of Kearney Flagpole Installation

SPECIAL SHEET
ROUNDABOUT @ SAM BARR RD.
LANDSCAPING &
IRRIGATION SYSTEM PROVISIONS
SHEET 22 OF 30

"THIS MEDIA SHOULD NOT BE CONSIDERED A CERTIFIED DOCUMENT."

DATE PREPARED	12/14/2012
ROUTE	92
STATE	MO
DISTRICT	KC
SHEET NO.	84
COUNTY	CLAY
JOB NO.	J4P1748
CONTRACT ID.	
PROJECT NO.	
BRIDGE NO.	

DESCRIPTION

DATE

MISSOURI HIGHWAYS AND TRANSPORTATION COMMISSION

MoDOT

105 WEST CAPITOL
JEFFERSON CITY, MO 65102
1-888-ASK-MODOT (1-888-275-6636)

IF A SEAL IS PRESENT ON THIS SHEET IT HAS BEEN ELECTRONICALLY SEALED AND DATED.